



FRAMEWRAP

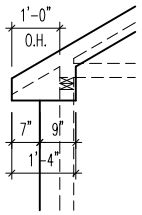

BRICKWRAP

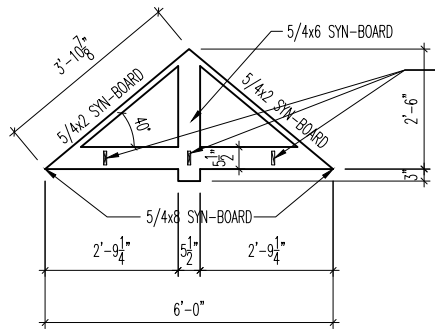

ADD 1/2" SUPPORT BLOCKS TO WALL OF HOUSE  
3 SUPPORTS TOTAL, EVEN SPACED

TYPICAL TRIM:

6" FASCIA  
(ALL SIDES)


8" FRIEZE  
(ALL SIDES, UNLESS OTHERWISE NOTED)

OVERHANG SOFFIT DETAILS

SCALE: 1/4" = 1'-0"

GABLE TRIM DETAIL

SCALE: 1/4" = 1'-0"

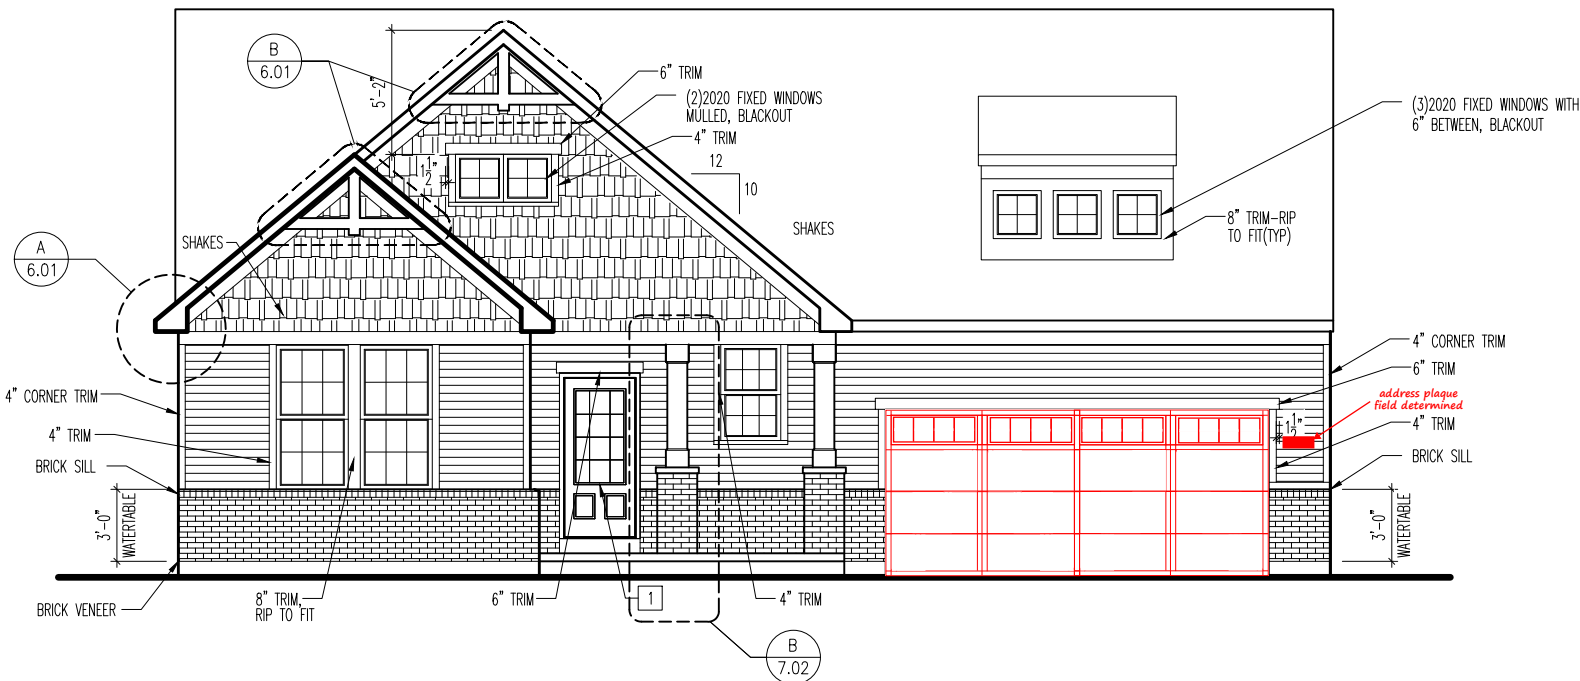

General Notes

- REFER TO SHEET ON.1 FOR GENERAL NOTES.
- ROOFING PER SPECIFICATIONS

Key Notes

- SEE DOOR SCHEDULE FOR STYLE AND ROUGH OPENING.
- 
- 
- 
- 
- 
- 
- 
- 
- 
- 

BRICK and STONE LINTEL SCHEDULE

|        | SPAN         | 36" HIGH     | 48" HIGH     | LINTEL SIZE          | WINDOW ABOVE |
|--------|--------------|--------------|--------------|----------------------|--------------|
| *BRICK | Up to 6'-0"  | ---          | ---          | L3 1/2 x 3 1/2 x 1/4 | ---          |
|        | Up to 8'-3"  | ---          | ---          | L5 x 3 1/2 x 5/16    | ---          |
|        | Up to 9'-3"  | ---          | ---          | L6 x 4 x 5/16        | L7 x 4 x 3/8 |
|        | Up to 16'-3" | L7 x 4 x 3/8 | L8 x 4 x 1/2 | L8 x 4 x 1/2         | **per Design |
|        | Up to 6'-0"  | ---          | ---          | L4 x 3 1/2 x 1/4     | ---          |
| *STONE | Up to 8'-3"  | ---          | ---          | L5 x 3 1/2 x 5/16    | ---          |
|        | Up to 9'-3"  | ---          | L6 x 4 x 3/8 | L7 x 4 x 3/8         | **per Design |
|        | Up to 16'-3" | ---          | L8 x 4 x 1/2 | **per Design         | **per Design |
|        | Up to 6'-0"  | ---          | ---          | L4 x 3 1/2 x 1/4     | ---          |

All Lintels: 4" Minimum bearing required each end  
\* Brick is based on 40psf and Stone is based on 60psf  
\*\* Any lintels not described by the above parameters shall be specifically designed.



The Drees Company

211 Grandview Drive Fort Mitchell, Kentucky 41017 PH(859) 578-4200  
Copyright © 2015, (2015) The Drees Company. All Rights Reserved. No portion of this material may be reproduced in any form or by any means, including photocopying, without the express written permission of the Drees Company. The Drees Company will vigorously prosecute any unauthorized use of this material.

House:

BEACHWOOD

Series:  
SERIES\_NM

Plan No.:  
PLAN\_NM

Std. Drawn By: WJS  
Std. Chk. By: ARC  
Std. Date: 12/11/2015  
Date of Last Rev: 06/07/18 WJS

Sheet Description:

SCALE: 1/8" = 1'-0"

FRONT ELEVATION  
ELEVATION "C"

Contract Drawn By:

FWT

Phone #:

Coordinator's Name:

MPH

Coordinator's Phone #:

859-578-4290

BLS-0067-00.dwg May 14, 2021 - 12:43pm

Original Site Specific Dwg. & Effective Change Order Date:

5/14/2021

Subdivision:

BILLINGSLEY-THE RESERVE

Job #:

BLS-0067-00

Customer Name:

MARKET

Job Address:

1111 BILLINGSLEY DR.

Sheet No.

6.01